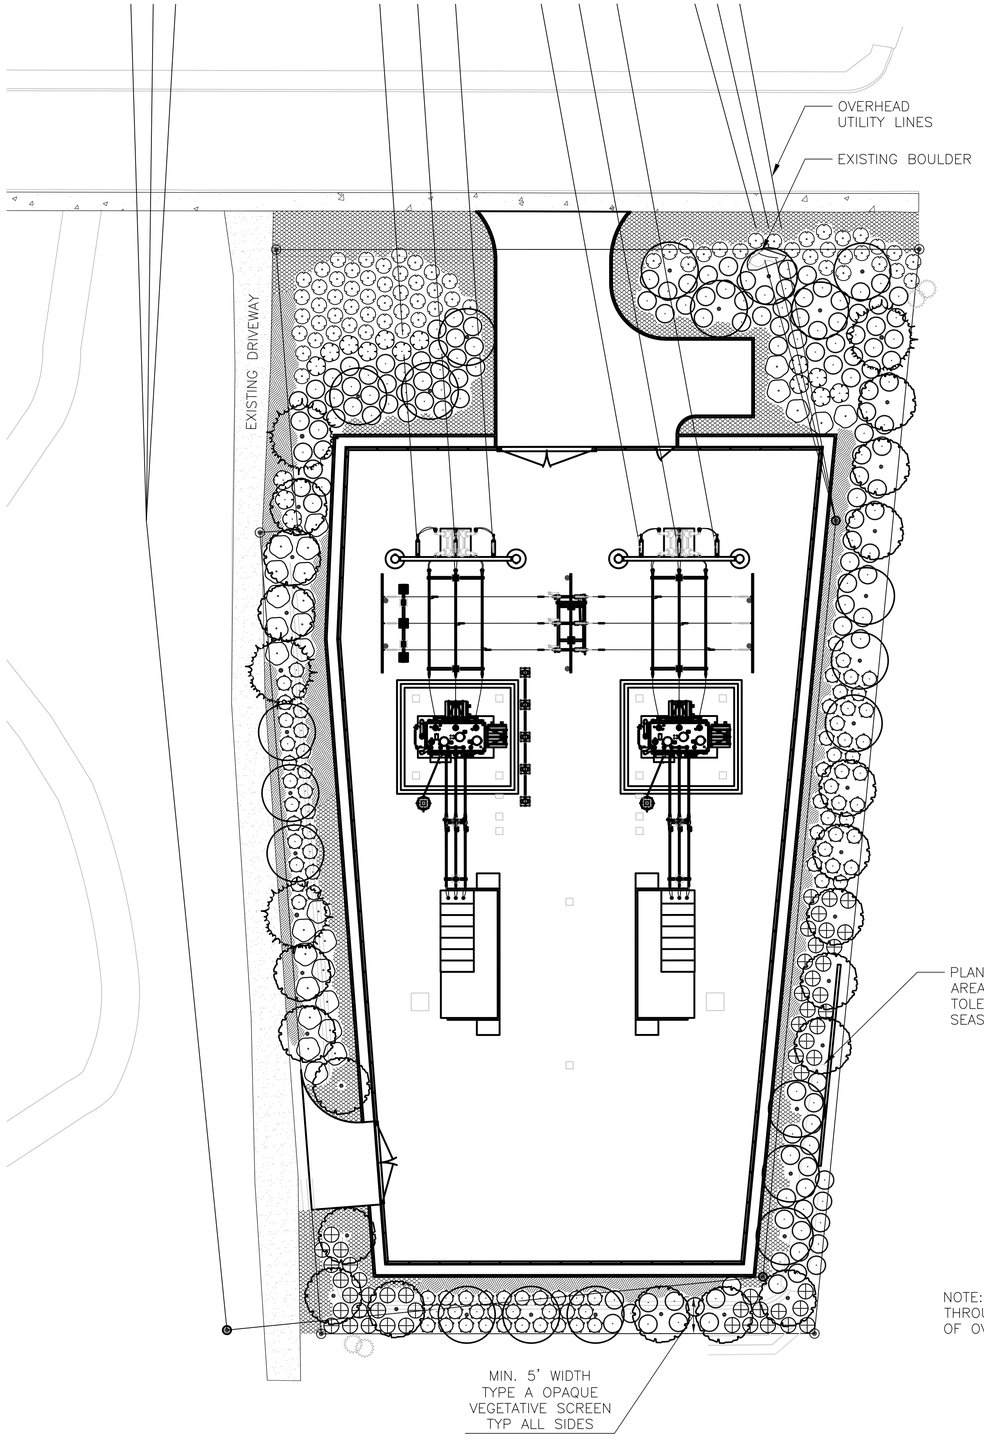

PLANT SCHEDULE

TREES	QTY	BOTANICAL NAME	COMMON NAME	SIZE	REMARKS
	20	CORNUS MAS	CORNELIAN CHERRY DOGWOOD	1.5" CAL, 8-9' HT	FULL, WELL BRANCHED & WELL ROOTED; STRAIGHT CENTRAL LEADER & SINGLE TRUNK; SYMMETRICAL BRANCHING
		PINUS CONTORTA "CONTORTA"	SHORE PINE	5 GAL	
	20	RHAMNUS PURSHIANA	CASCARA	5 GAL	
SHRUBS	QTY	BOTANICAL NAME	COMMON NAME	SIZE	REMARKS
	15	AMELANCHIER ALNIFOLIA	SERVICEBERRY	5 GAL	
	53	BERBERIS AQUIFOLIUM	COMMON BARBERRY	5 GAL	
	70	BERBERIS DARWINII	DARWIN BARBERRY	5 GAL	
	142	MORELLA CALIFORNICA	CALIFORNIA WAX MYRTLE	5 GAL	
	86	VACCINIUM OVATUM	EVERGREEN HUCKLEBERRY	5 GAL	
	28	VIBURNUM OPULUS	EUROPEAN CRANBERRYBUSH	5 GAL	
GROUND COVERS	QTY	BOTANICAL NAME	COMMON NAME	SIZE	REMARKS
	1,997 SF	GAULTHERA SHALLON	SALAL	1 GAL	
	3,353 SF	POLYSTICHUM MUNITUM	WESTERN SWORD FERN	1 GAL	

NO	DATE	BY	DESCRIPTION

REVISIONS

STATE OF
WASHINGTON
LICENSED
LANDSCAPE ARCHITECT
MASATOSHI YAMAUCHI
LICENSE NO. 371
EXPIRES ON 8-24-17

SNOHOMISH COUNTY
PUD
PUBLIC UTILITY DISTRICT NO 1

WO	100001443
TASK	
SCALE	
DFTR	
CHKR	
ENGR	
APVD	
DATE	12/05/16

EAGLE CREEK
SUBSTATION

NAKANO ASSOCIATES
LANDSCAPE ARCHITECTS
853 Hiawatha Place S.
Seattle, WA 98144
Tel: 206.292.9392
www.nakanoassociates.com

REV	DRAWING L1
0	